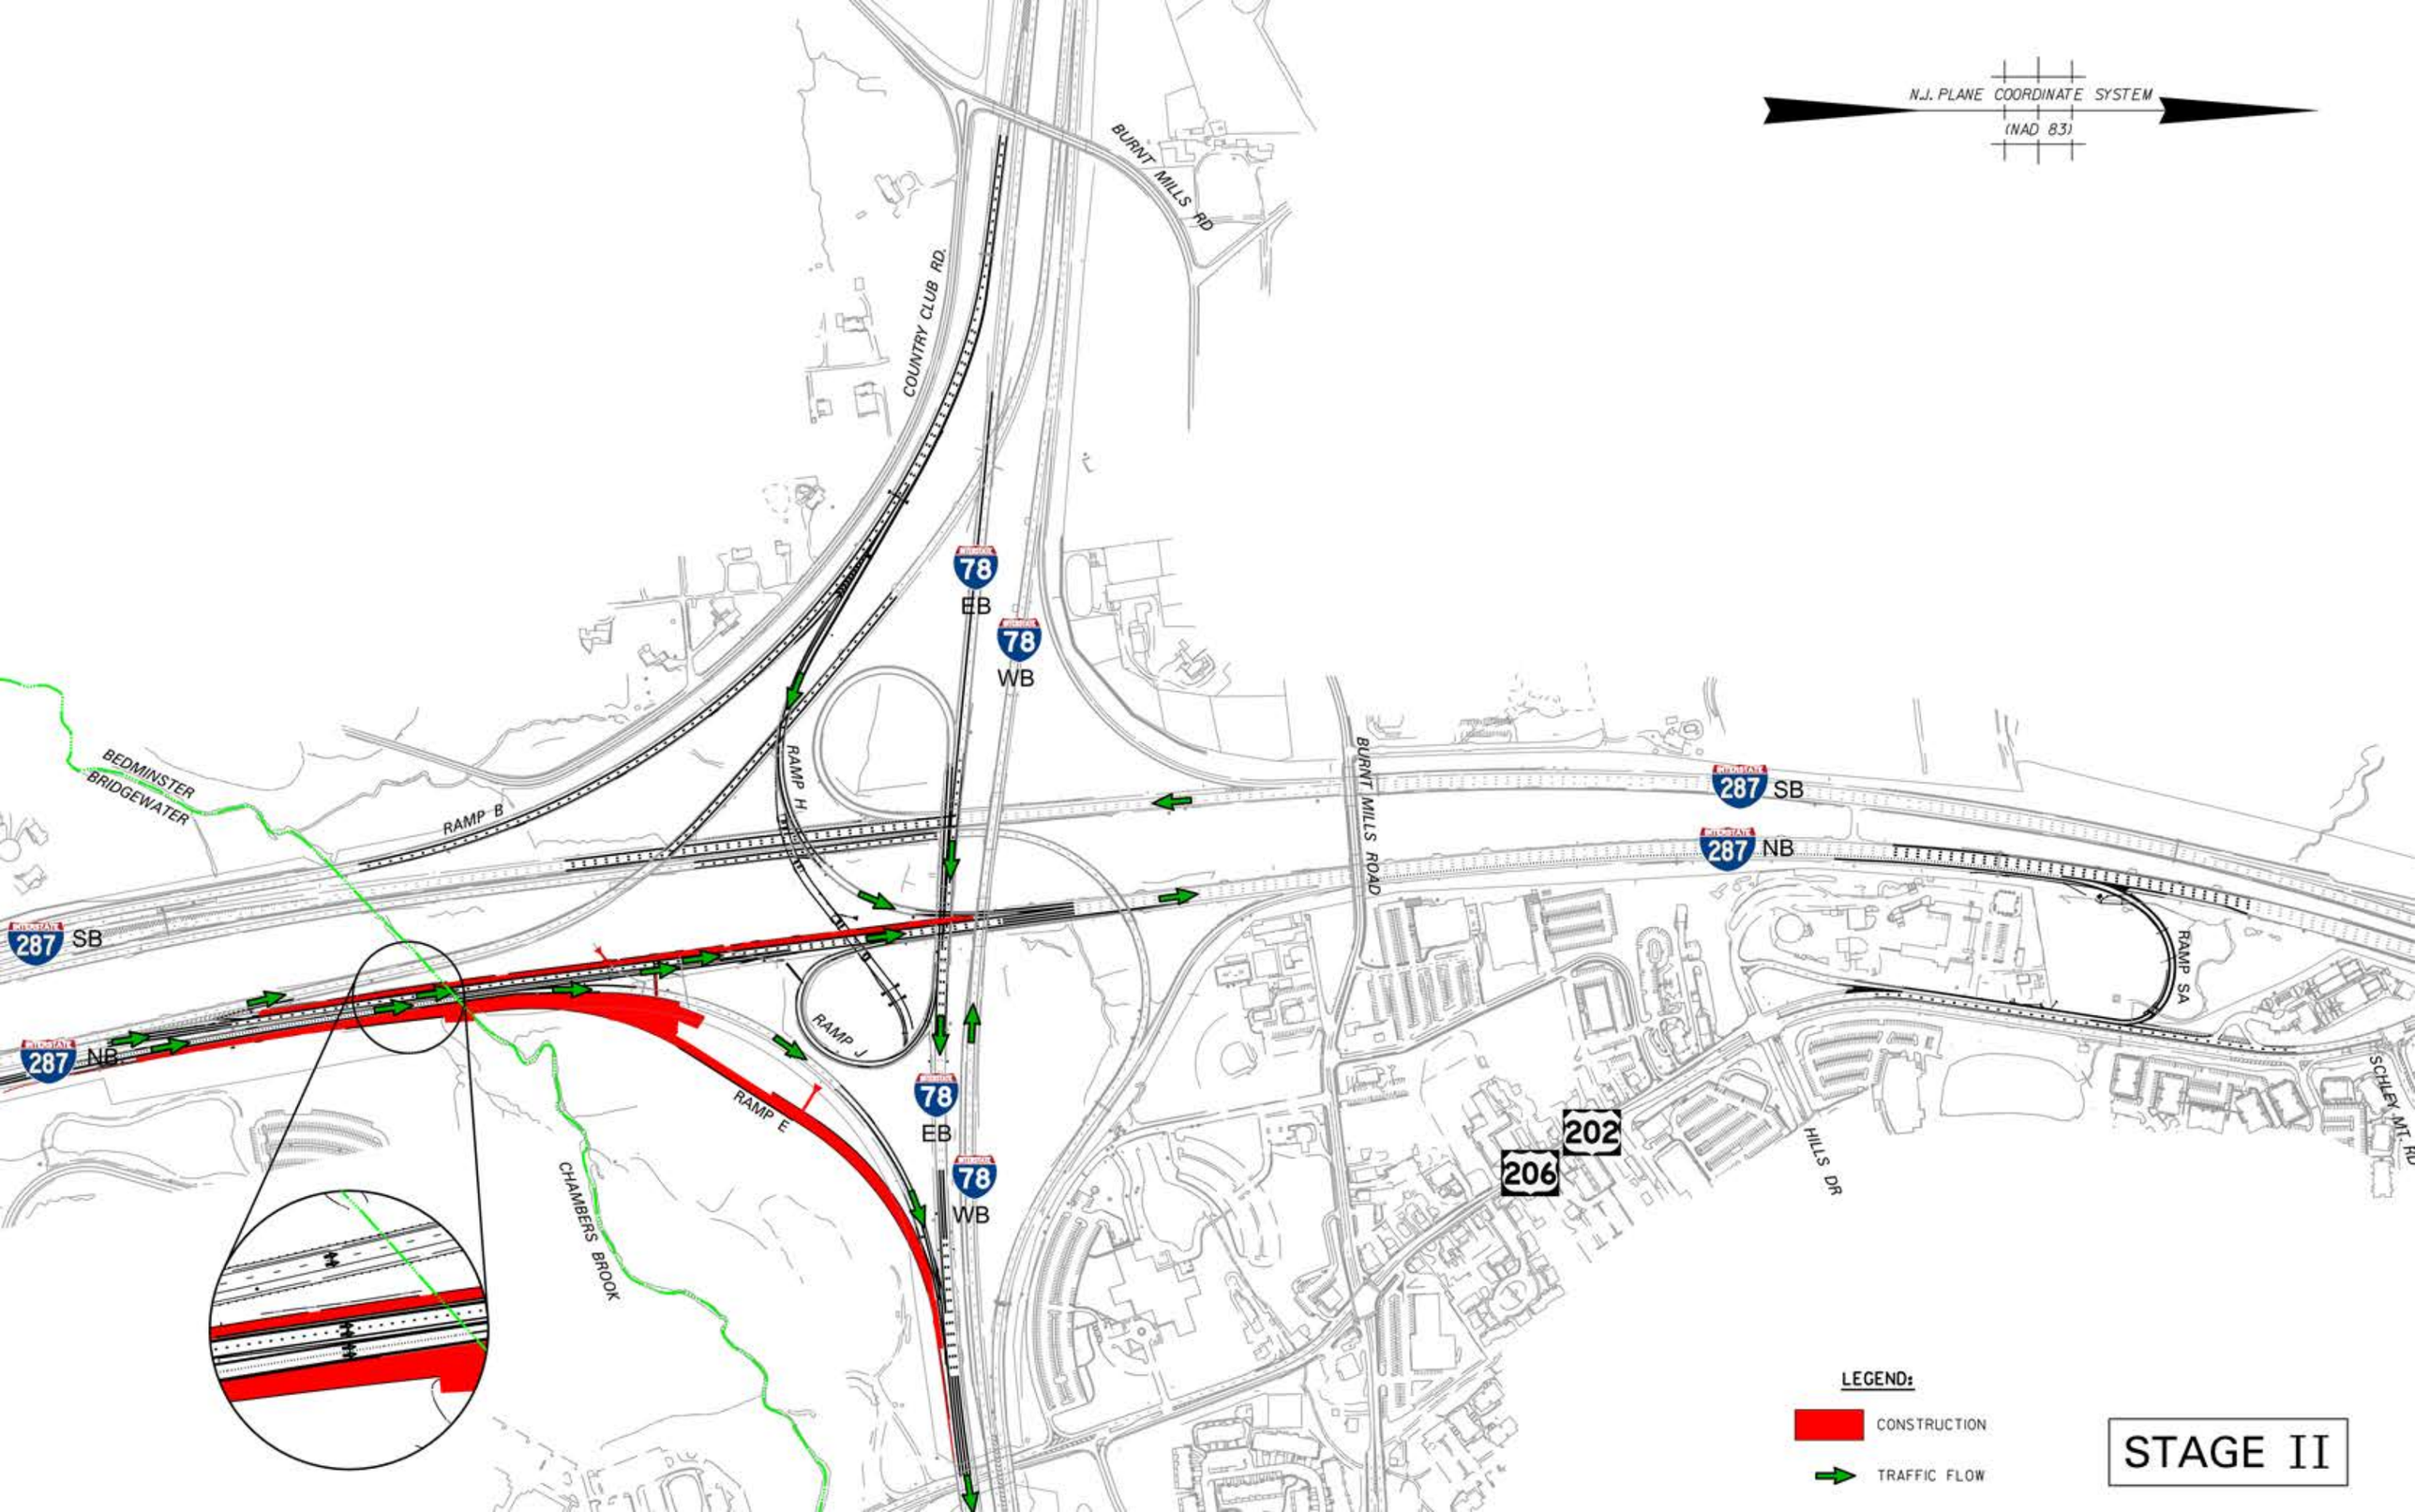
N.J. PLANE COORDINATE SYSTEM
(NAD 83)
BURNT MILLS RD
COUNTRY CLUB RD.
78
EB
78
WB
BEDMINSTER
BRIDGEWATER
RAMP B
RAMP H
RAMP J
RAMP E
CHAMBERS BROOK
287 SB
287 NB
BURNT MILLS ROAD
287 SB
287 NB
RAMP SA
SCHLEY MT. RD
HILLS DR
202
206
LEGEND:
CONSTRUCTION
TRAFFIC FLOW
STAGE II