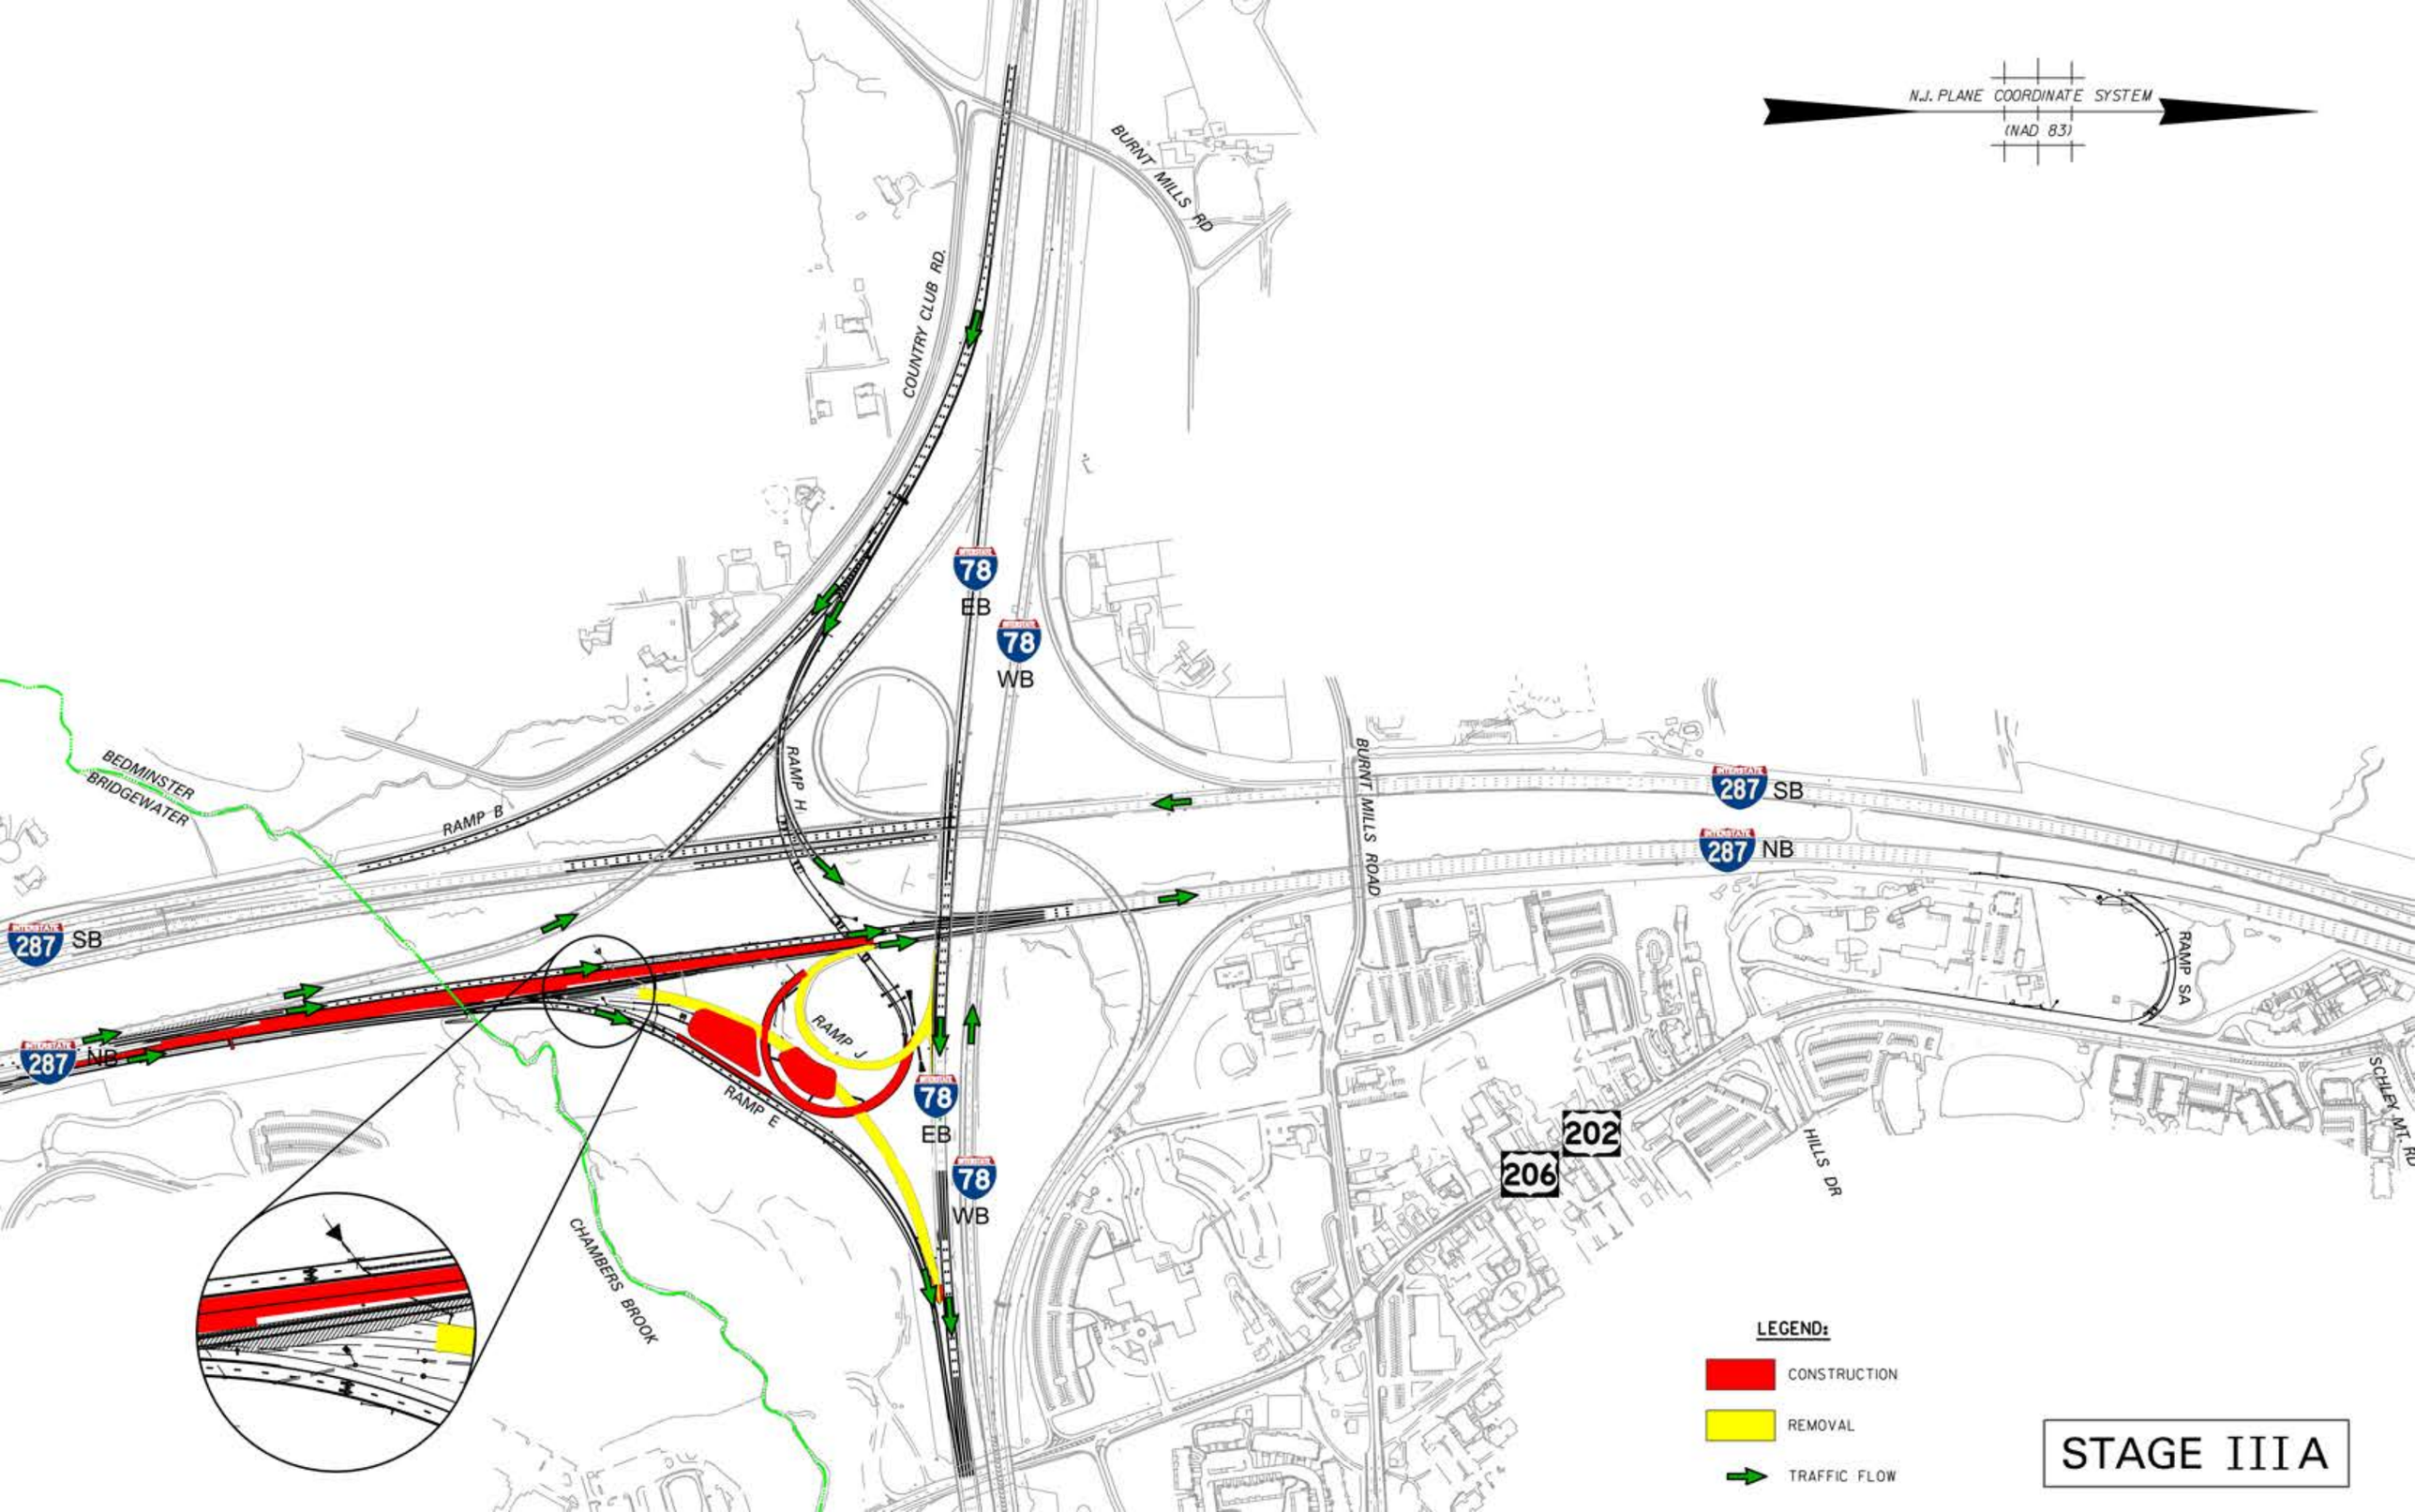
N.J. PLANE COORDINATE SYSTEM
(NAD 83)
BURNT MILLS RD
COUNTRY CLUB RD.
78
EB
78
WB
BEDMINSTER
BRIDGEWATER
RAMP B
RAMP H
BURNT MILLS ROAD
287 SB
287 NB
287 SB
287 NB
RAMP SA
RAMP J
RAMP E
78
EB
78
WB
CHAMBERS BROOK
202
206
HILLS DR
SCHLEY MT. RD
LEGEND:
CONSTRUCTION
REMOVAL
TRAFFIC FLOW
STAGE IIIA