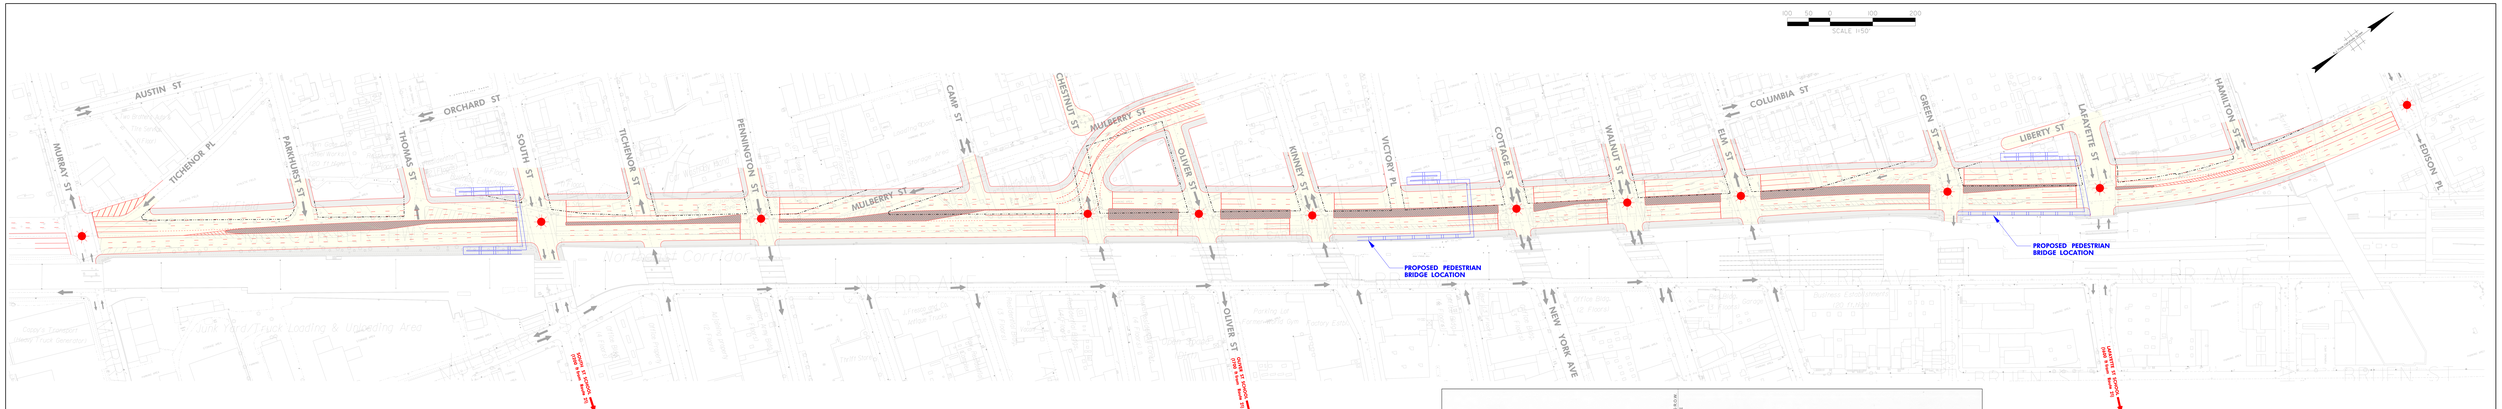
SCALE 1:50'
AUSTIN ST
MURRAY ST
TIGHENOR PL
PARKHURST ST
ORCHARD ST
THOMAS ST
SOUTH ST
TICHENOR ST
PENNINGTON ST
CAMP ST
CHESTNUT ST
MULBERRY ST
OLIVER ST
KINNEY ST
VICTORY PL
COTTAGE ST
WALNUT ST
ELM ST
COLUMBIA ST
GREEN ST
LIBERTY ST
LAFAYETTE ST
HAMILTON ST
EDISON PL
NEW YORK AVE
PROPOSED PEDESTRIAN BRIDGE LOCATION
PROPOSED PEDESTRIAN BRIDGE LOCATION
Work Yard/Truck Loading & Unloading Area
Office Building
Parking Lot
Warehouse
Vacant Lot
Two Story Building
Office Bldg. & Parking Lot
Industrial Complex
Industrial Complex
Industrial Complex